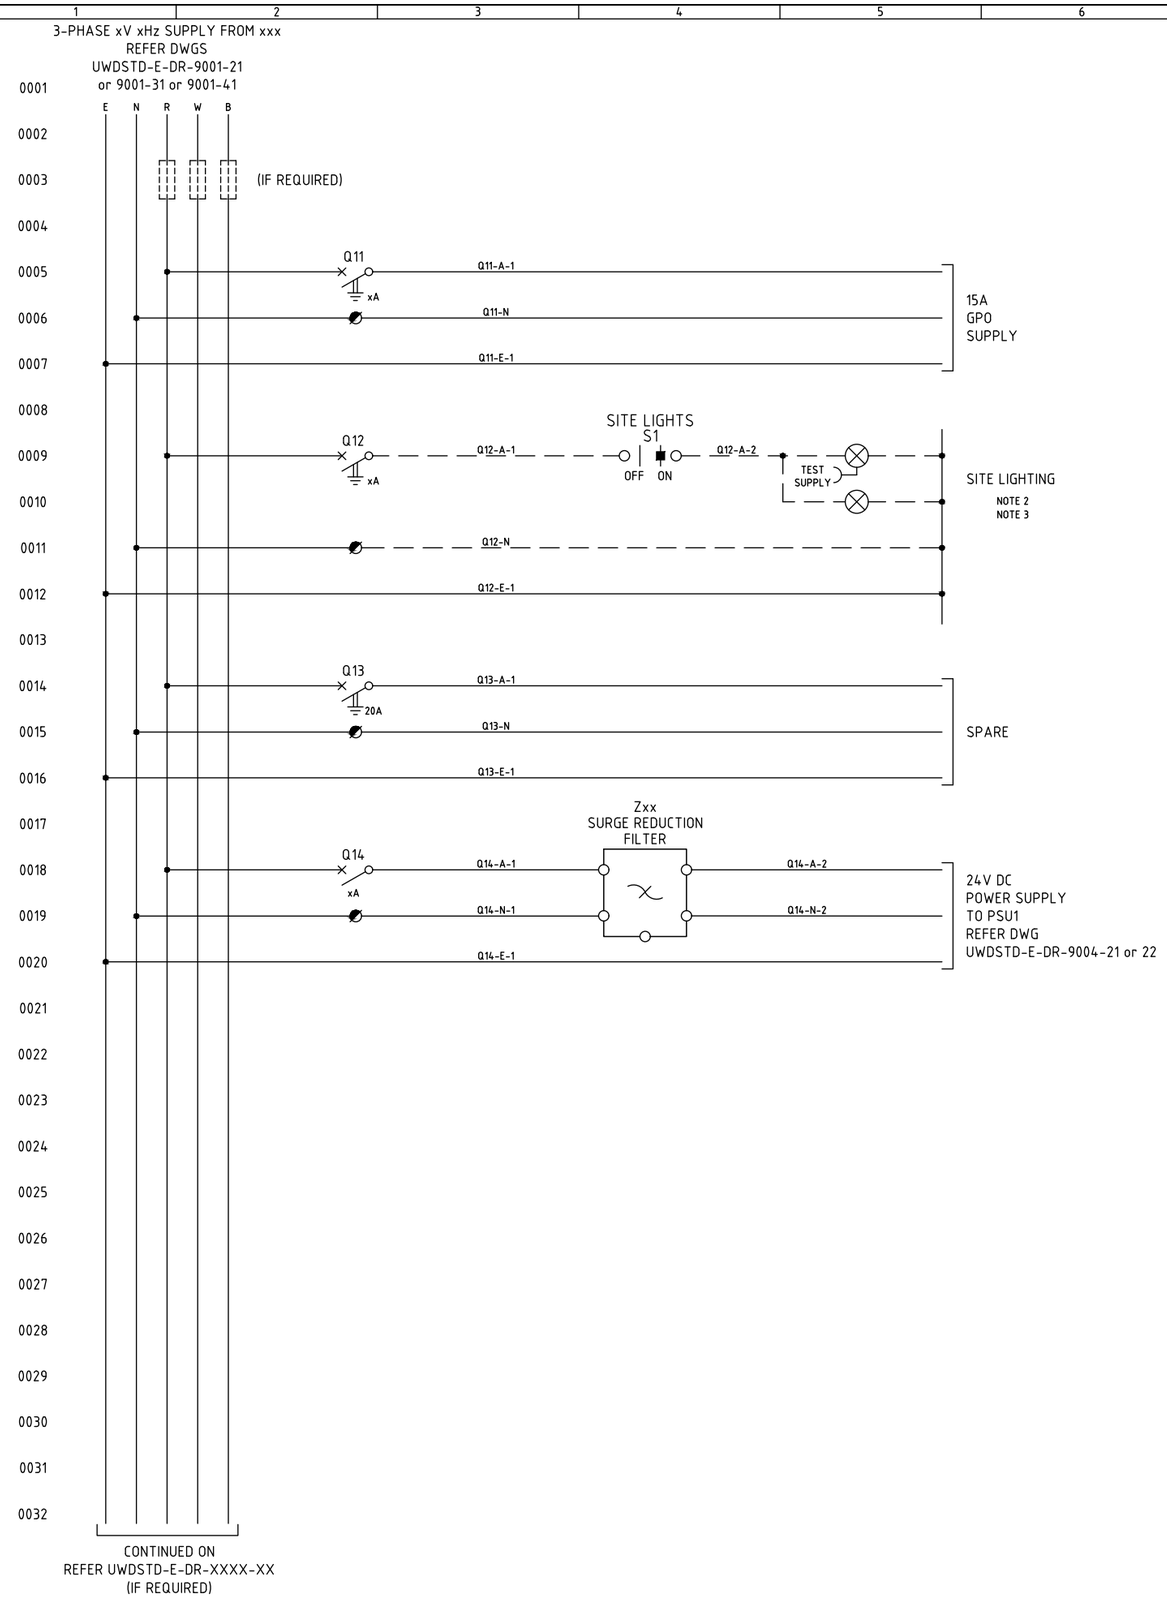

NOTES

1. ALL SIZES AND RATINGS TO BE CONFIRMED DURING DETAILED DESIGN
2. IF REQUIRED - MCB IS STILL REQUIRED AND MAY BE SPARE
3. TEST POINT TO HAVE A ROUND EARTH FOR RCD TESTING PURPOSES

A3

REV	DATE	DESCRIPTION OF CHANGE	DRAWN	DESIGNED	REVIEWED	APPROVED	COMPANY
3	30.03.26	ADDED NOTES, WIRE NUMBERS & UPDATED SRF DEVICE	YV	TGS	TGS	TGS	UNITYWATER
2	12.12.25	ADDED EARTH WIRES, CHANGED CUBICLE LIGHTS TO SITE LIGHTING, UPDATE Q13 TO RCD	YV	TGS	TGS	TGS	UNITYWATER
1	03.06.24	UPDATED POWER SUPPLY DRAWING REFERENCE NUMBER & UPDATED DRAWING TITLE	YV	TGS	TGS	TGS	UNITYWATER
0	20.09.23	ISSUED FOR USE	YV	TGS	TGS	TGS	UNITYWATER

Unitywater

Unitywater

STANDARD ELECTRICAL DRAWING
NETWORK - TYPICAL LV DISTRIBUTION
LV DISTRIBUTION

PROJECT NUMBER	IFxxxxxx
REVISION DATE	03.06.24
REVISION	2
DISCIPLINE CODE	E
DRAWING NO.	UWDSTD-E-DR-9003-21